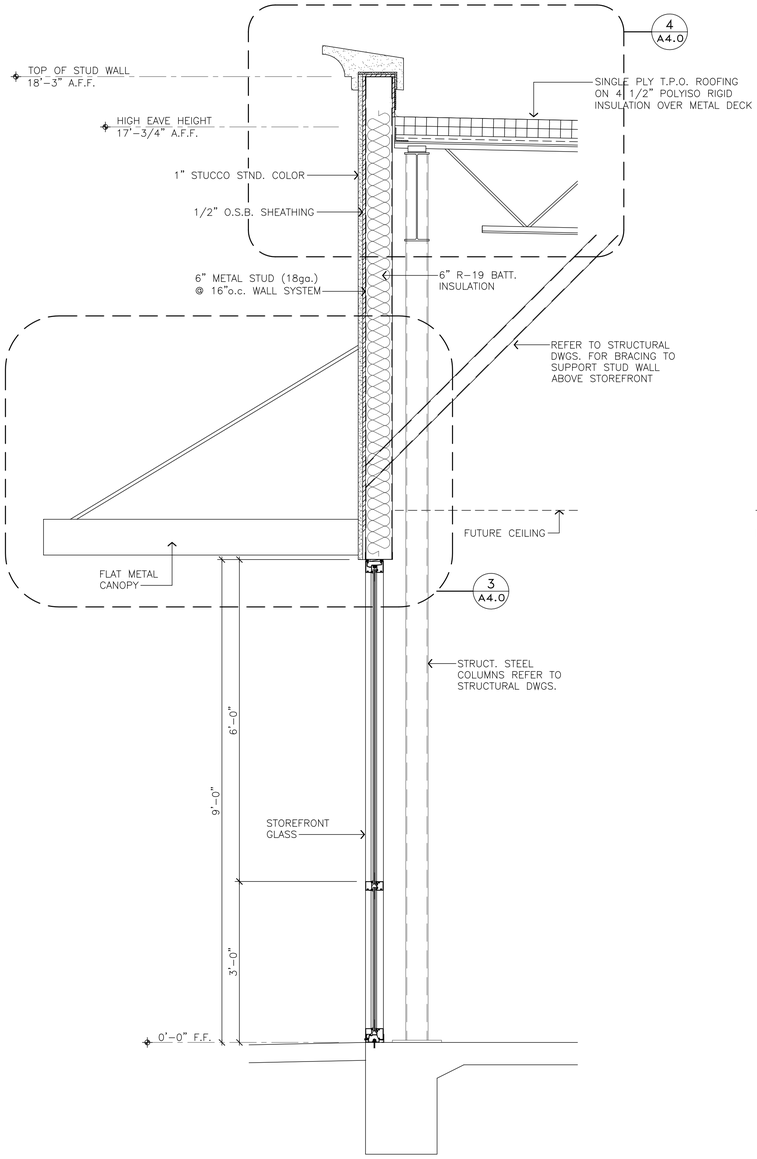

1 A4.0 WALL SECTION

3/4" = 1'-0"

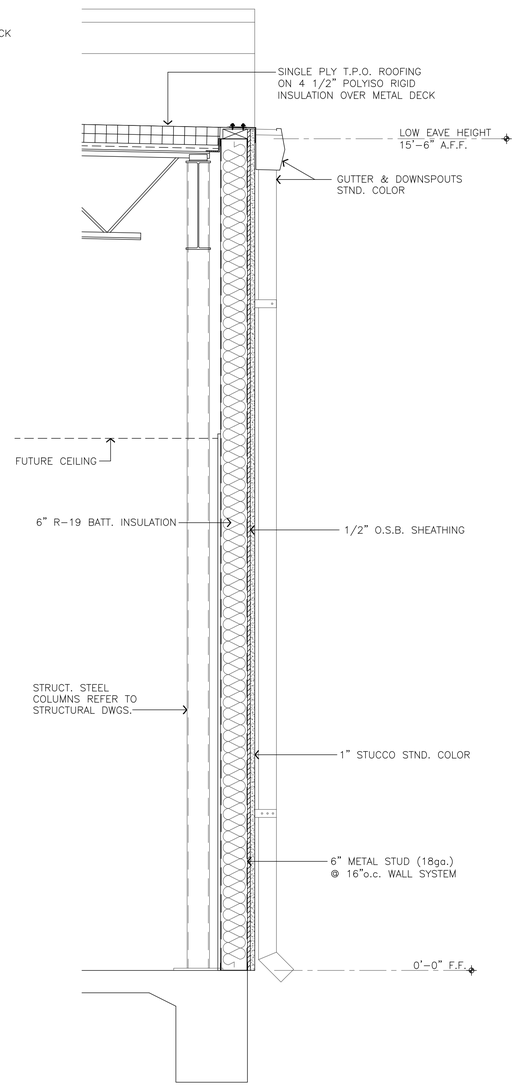

2 A4.0 WALL SECTION

3/4" = 1'-0"

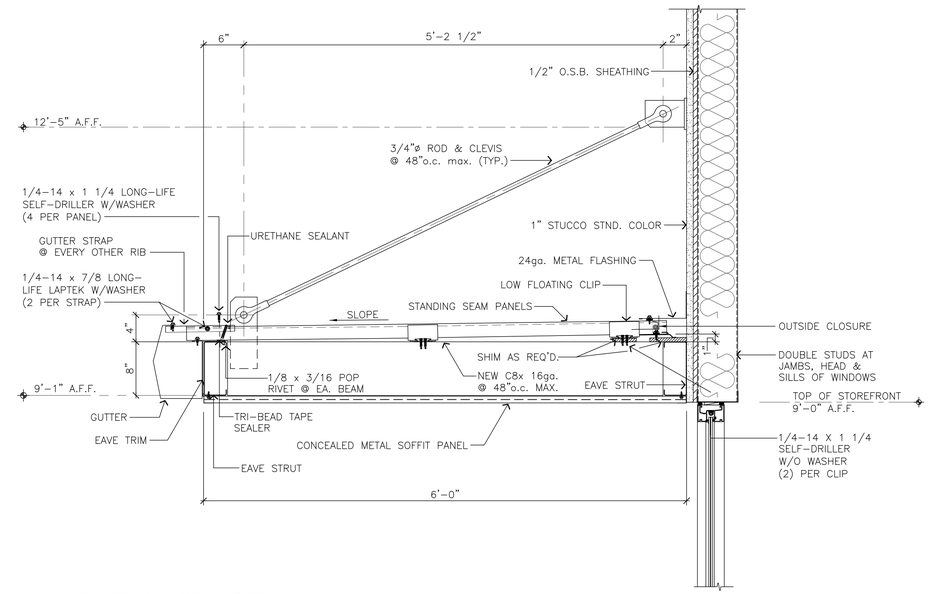

3 A4.0 FLAT CANOPY DETAIL

SCALE: N.T.S.

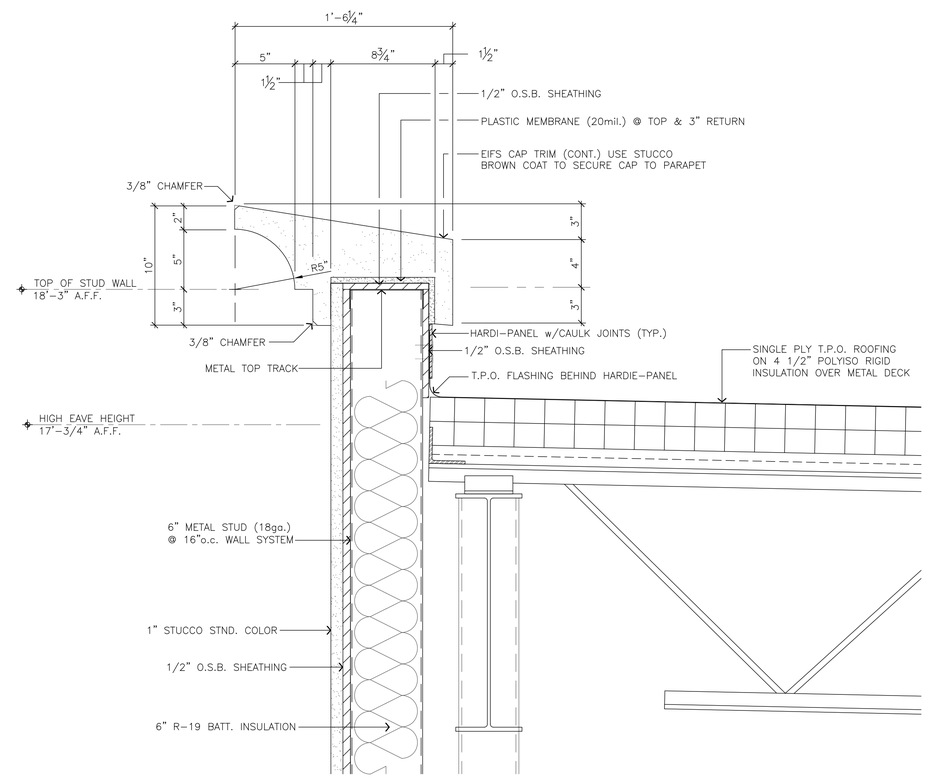

4 A4.0 ENLARGED DETAIL

SCALE: N.T.S.

1801	
Job Number	
KW	
Drawn by	
KW	
Checked by	
6/19/2018	
Date	
6/20/18	
Revised	
Revised	

17211

17211 IH45, Houston, Texas 77090

OWNERSHIP OF DOCUMENTS

THIS DOCUMENT, AND THE IDEAS AND DESIGNS INCORPORATED HEREIN, AS AN INSTRUMENT OF PROFESSIONAL SERVICE, IS THE PROPERTY OF KENNETH WOO & ASSOCIATES AND IS NOT TO BE USED, IN WHOLE OR IN PART, FOR ANY OTHER PROJECT WITHOUT THE WRITTEN AUTHORIZATION OF KENNETH WOO & ASSOCIATES

© 2018

REGISTERED ARCHITECT KENNETH WOO STATE OF TEXAS

6/20/2018

KWA

A4.0