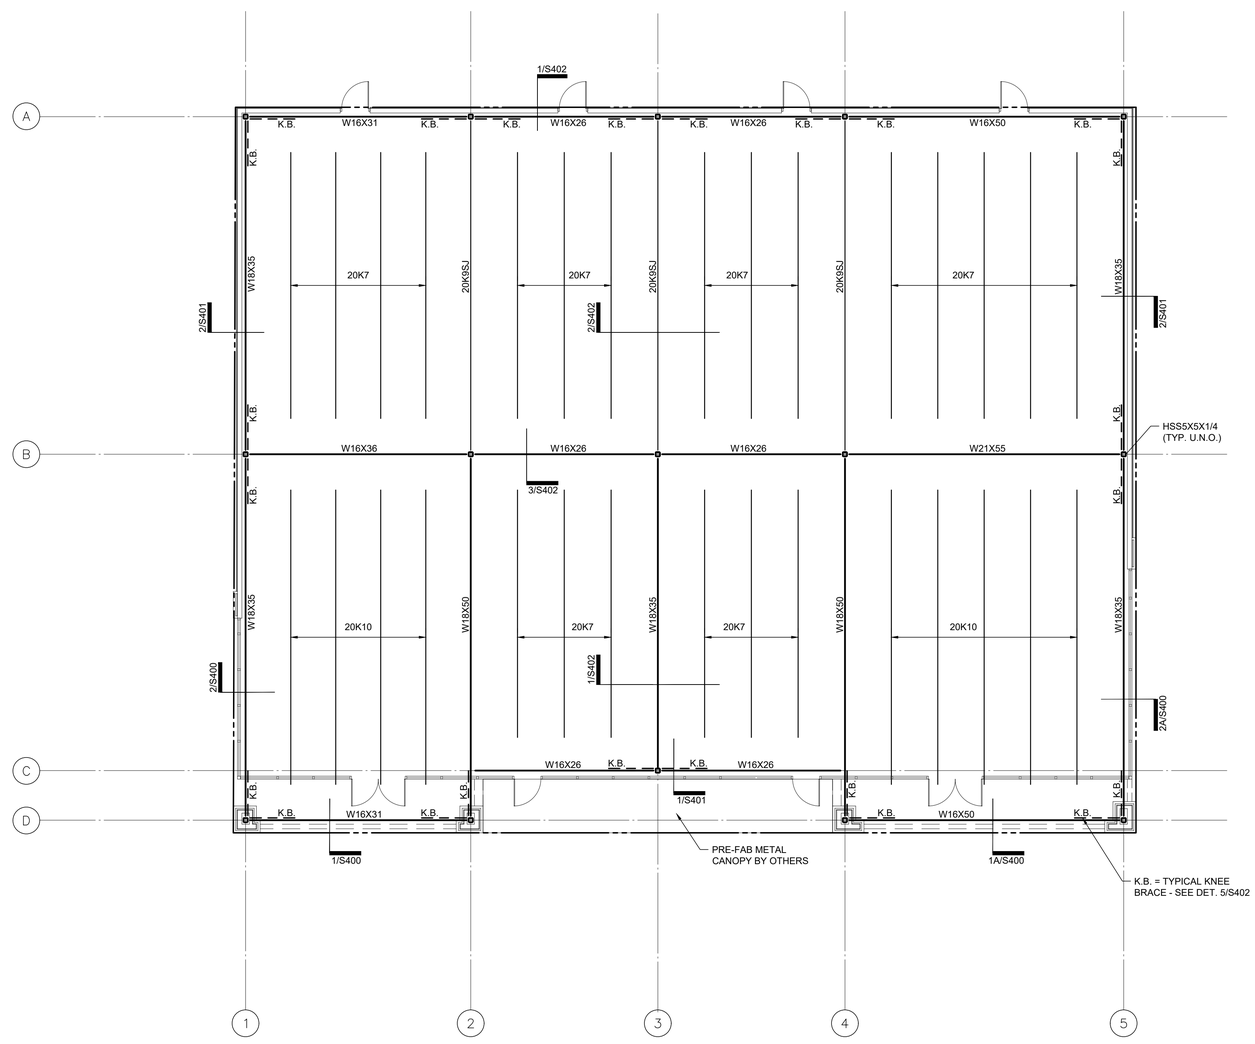

PLEASE RECYCLE

NO.	DATE	ISSUE/REVISION
	06/13/2018	ISSUE FOR PERMIT & PRICING

WWW.BIGREDDOG.COM
TEXAS REG. NO. F-12201
832.431.4560
BIG RED DOG
ENGINEERING | CONSULTING
2245 TEXAS DRIVE, SUITE 240
SUGAR LAND, TEXAS 77479

STATE OF TEXAS
GERALD T. WYNNE
94081
LICENSED
PROFESSIONAL ENGINEER
6-13-18

PROJECT:
17211 PAD SITE
17211 I45 SOUTH - Houston, TX 77090

SHEET TITLE:
Roof Framing Plan

S200

SCALE: 1/8" = 1'-0"

DRAWING NAME xxxxx 6-14-18 8:30AM Tom.Rodriguez